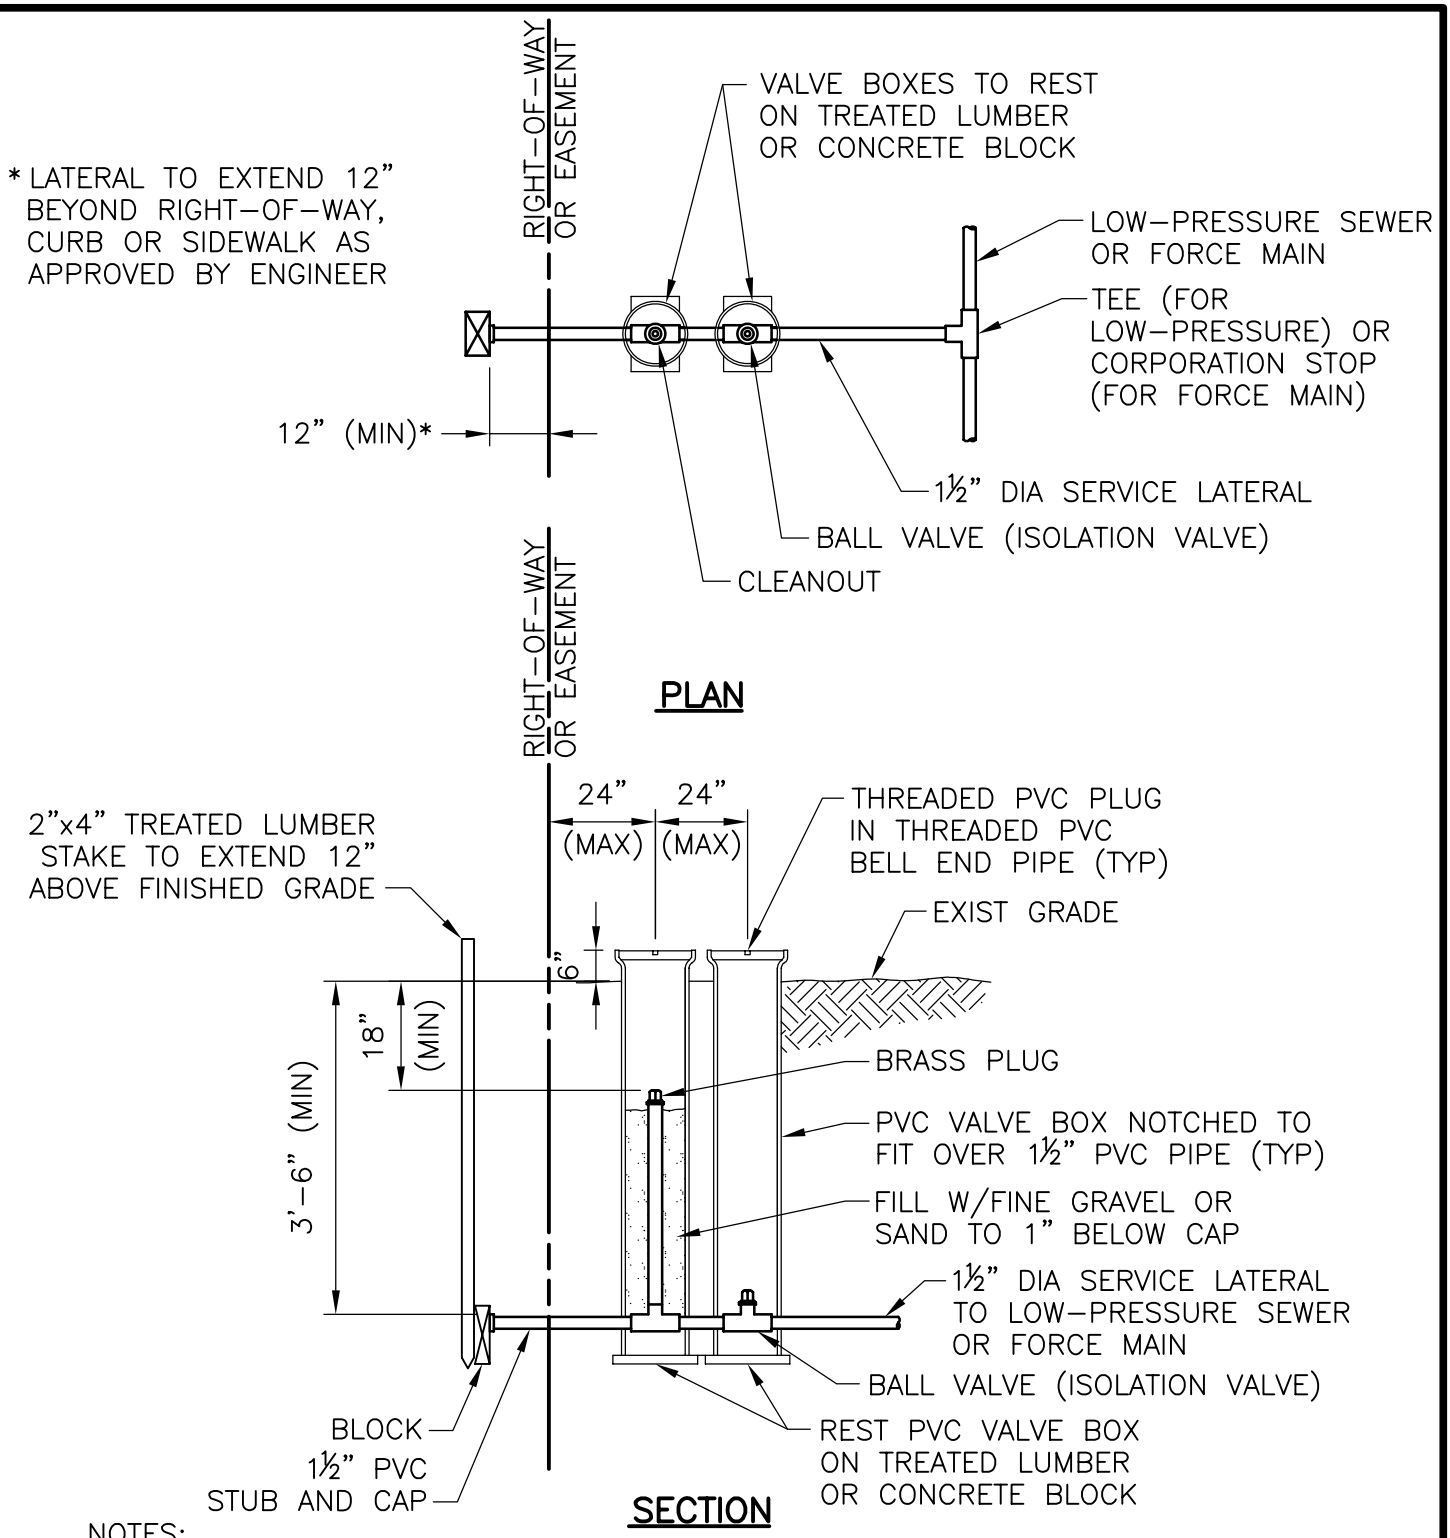

NOTES:

1. ALL PVC CONNECTIONS SHALL BE SOLVENT WELDED UNLESS NOTED OTHERWISE.
2. PROVIDE 6" OF AASHTO NO. 8 (PennDOT 1B) STONE BELOW AND ON EITHER SIDE OF PIPE AND 12" ABOVE ENTIRE LENGTH OF PIPE.
3. EXCAVATE AND BACKFILL 4' BEYOND END OF LATERAL.

TYPICAL LOW-PRESSURE LATERAL CONNECTION TO LOW-PRESSURE MAIN OR FORCE MAIN

DETAIL

NO SCALE

S:\5263\DETL\ DET-8 07/23/07 10:50 millercs